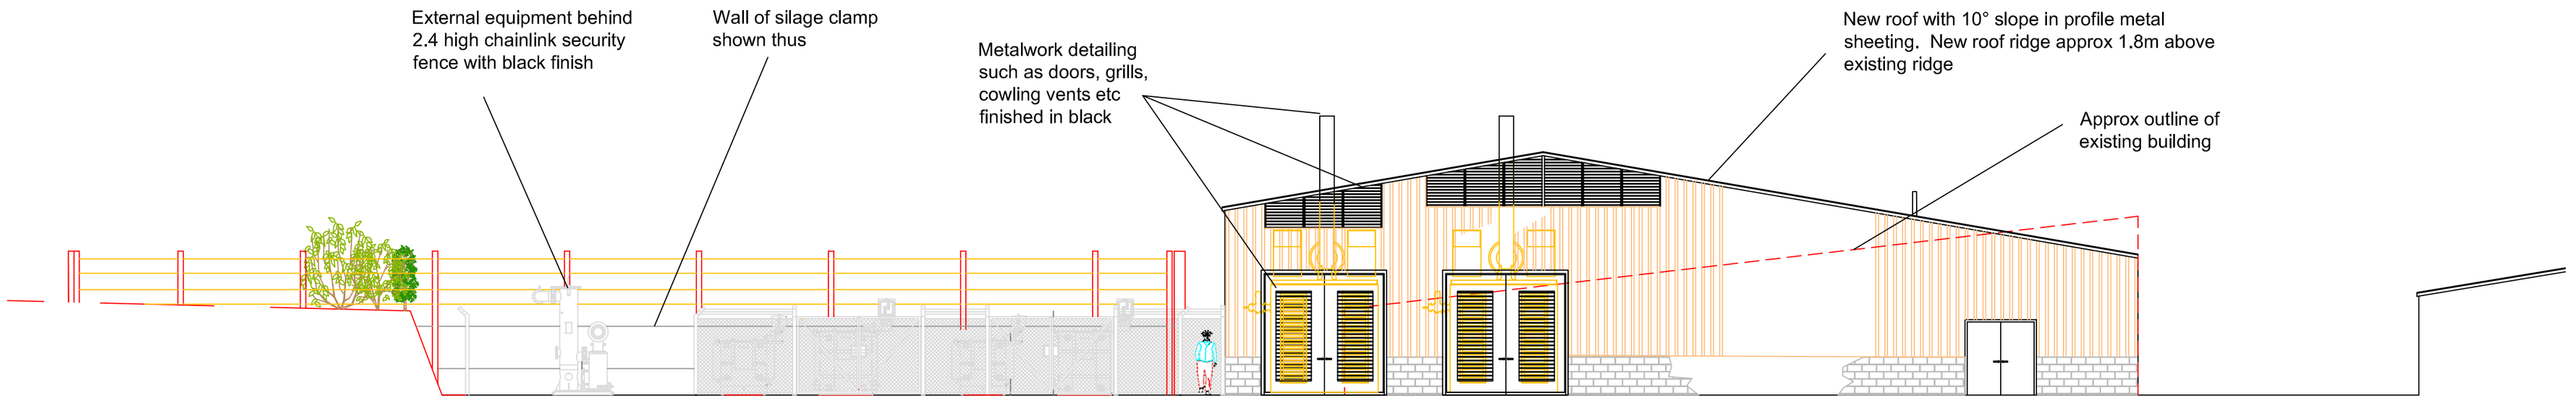

WEST ELEVATION

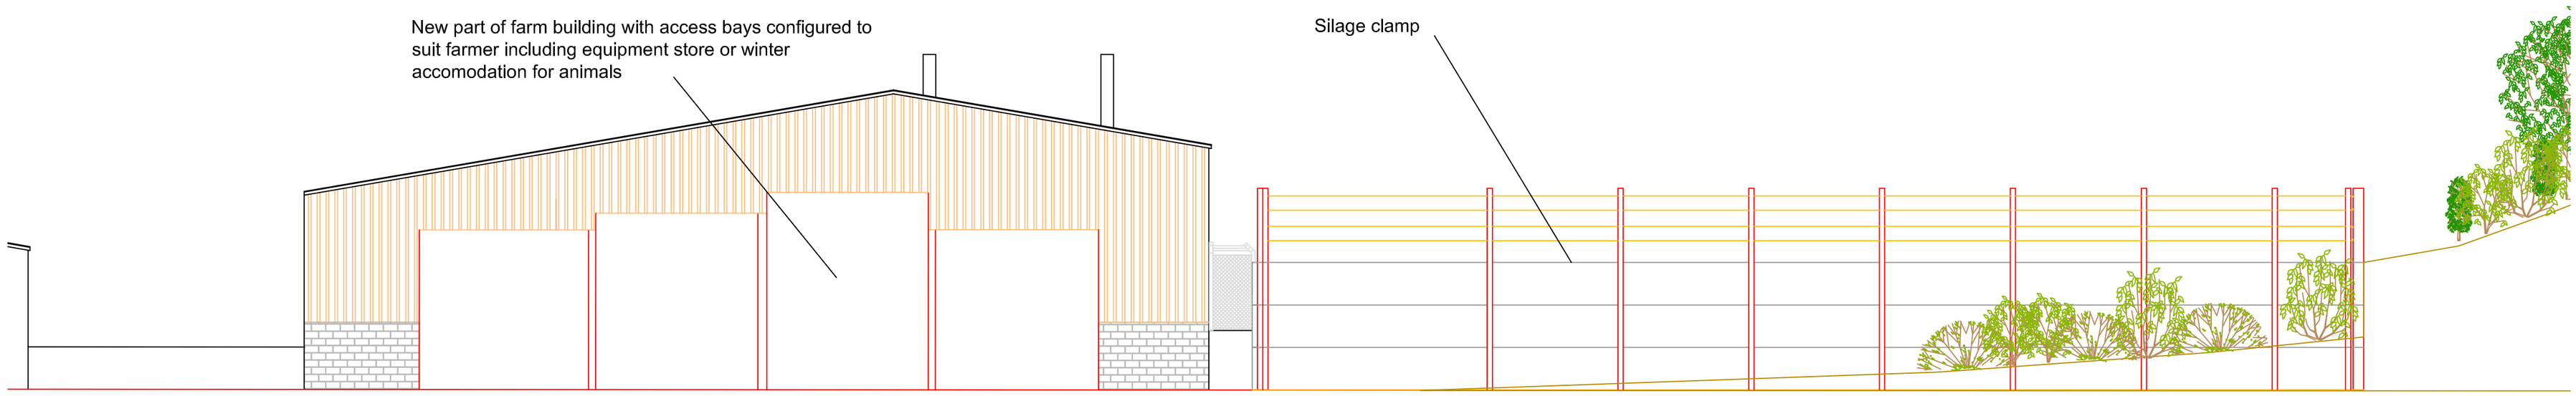

EAST ELEVATION

NOTES

Rainwater goods to be deepflow profile with black finish
Side access doors and frames to be metal and finished in Hammerite Silver Grey or similar
Exposed Steelwork to be galvanised with natural weathered finish

5 0 5 10
SCALE

REV	AMENDMENTS	DATE	CHKD

PROJECT: Three Nooks Farm: Phase 2 Staffordshire
CLIENT: Seven Star Natural Gas Limited
DRAWING TITLE: Barn Design: Elevations (Sheet 1 of 2)

PROJECT No	DRAWING No	REVISION
P41396	Figure 6a	
SCALE	DATE	CHECKED
1:100 @ A2	July 2012	JG

RSK
172 Chester Road
Helsby
Cheshire
WA6 0AR
Tel: +44 1928 726006
Fax: +44 1928 725633
Email: info@rsk.co.uk
Web: www.rsk.co.uk